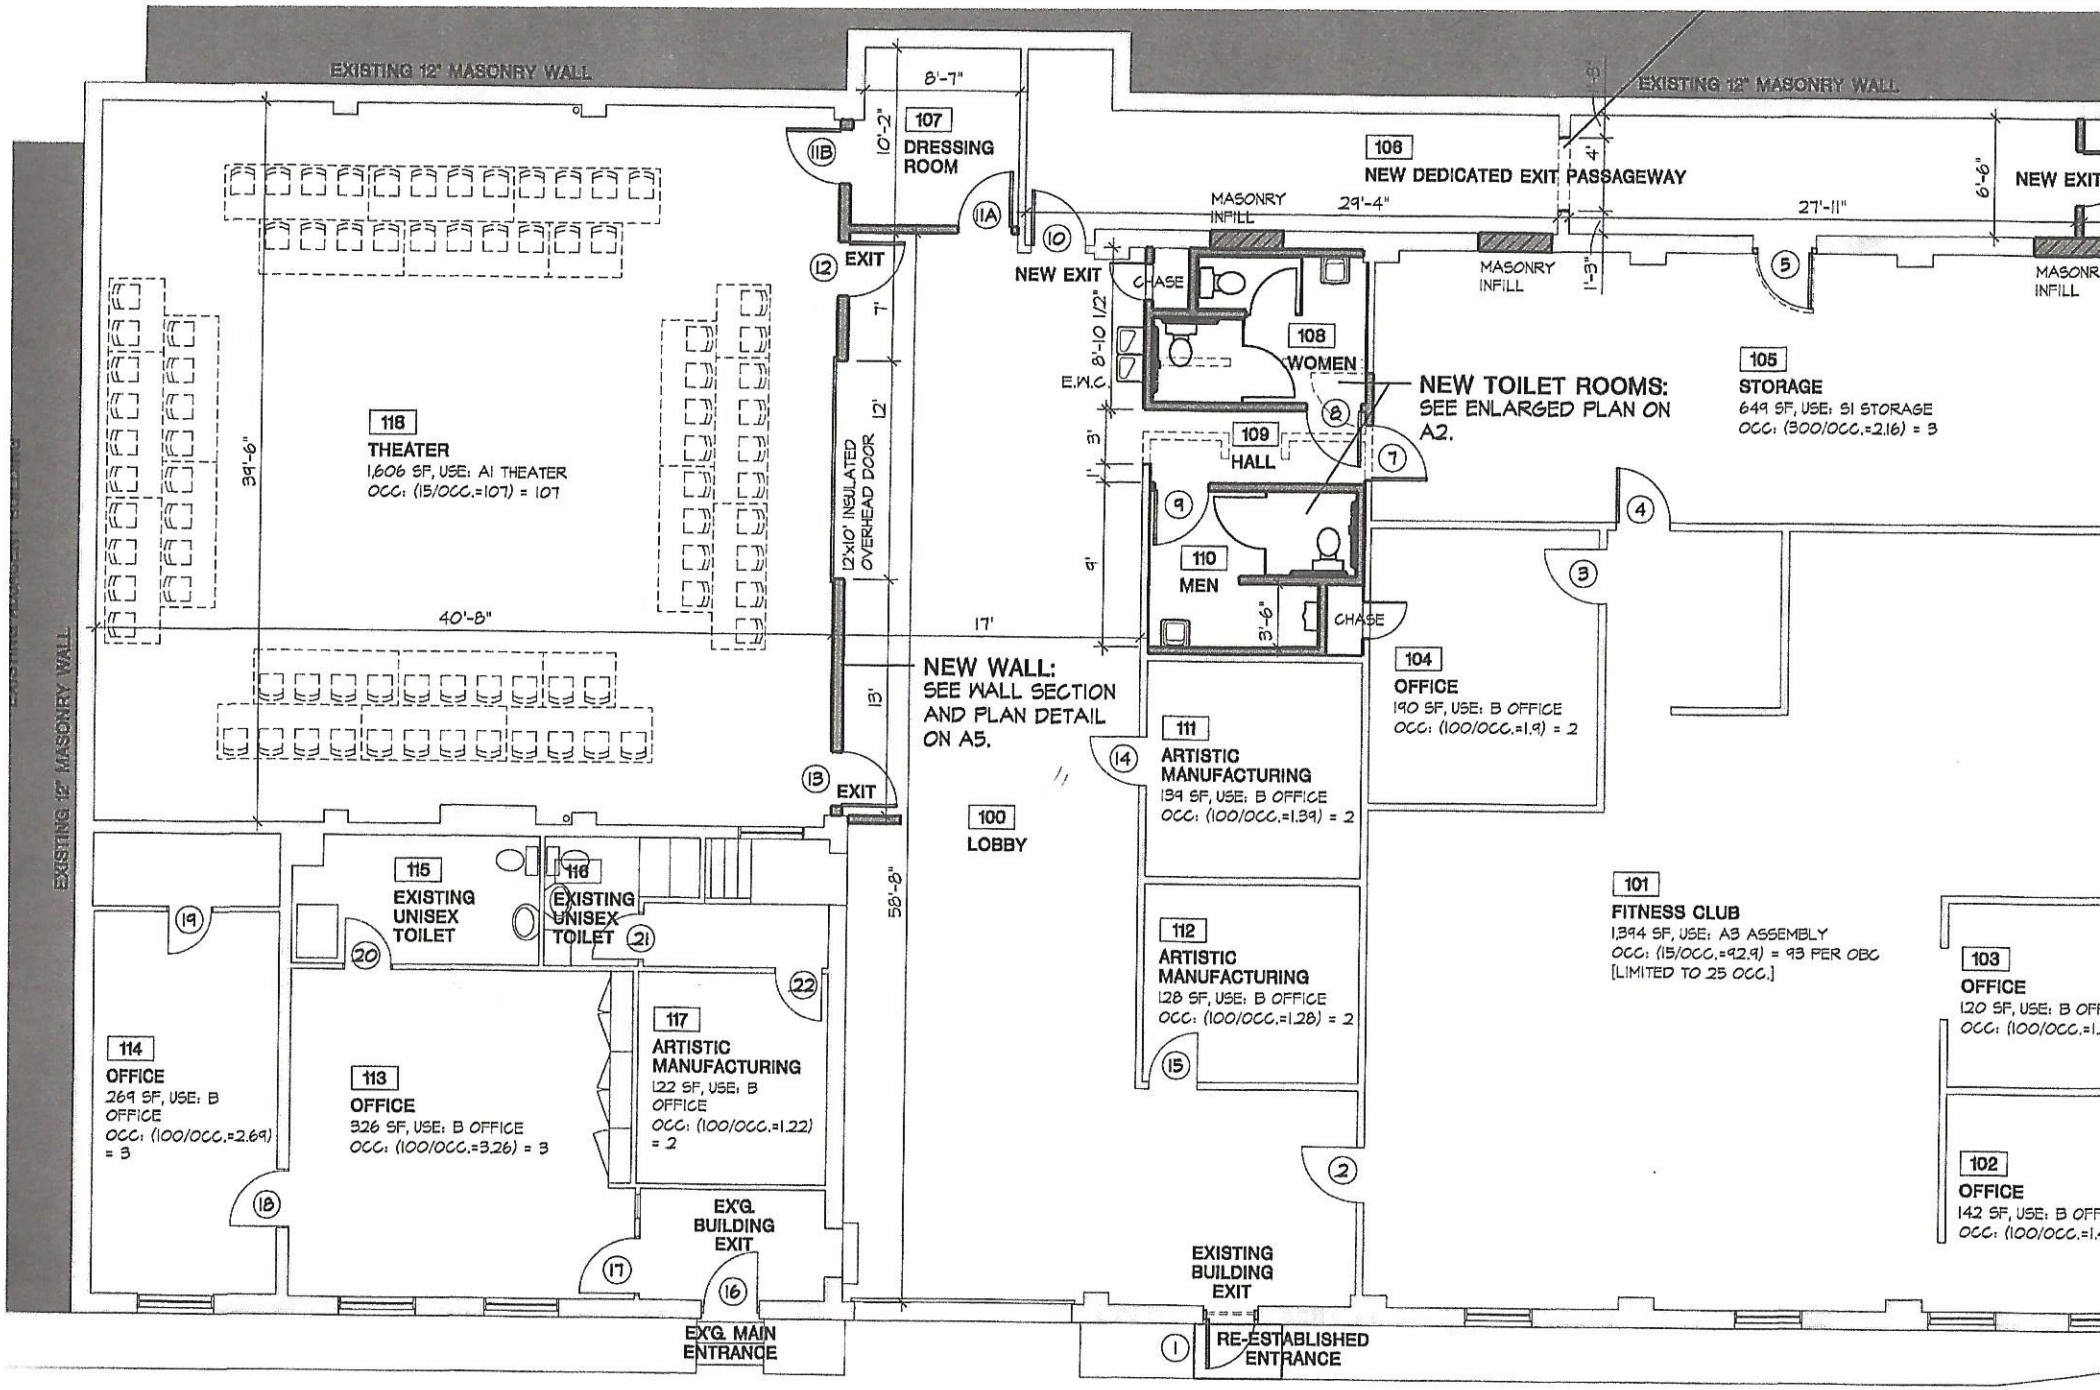

TOTAL OCCUPANCY FOR BUILDING: 153

PARKING CALCULATIONS PER USE:

FLOOR P